Pro-Glide 5 Cantilever Gate - 358 Welded Mesh

COMPLETE SERVICE - FENCING, AUTOMATIC GATES AND STREET FURNITURE

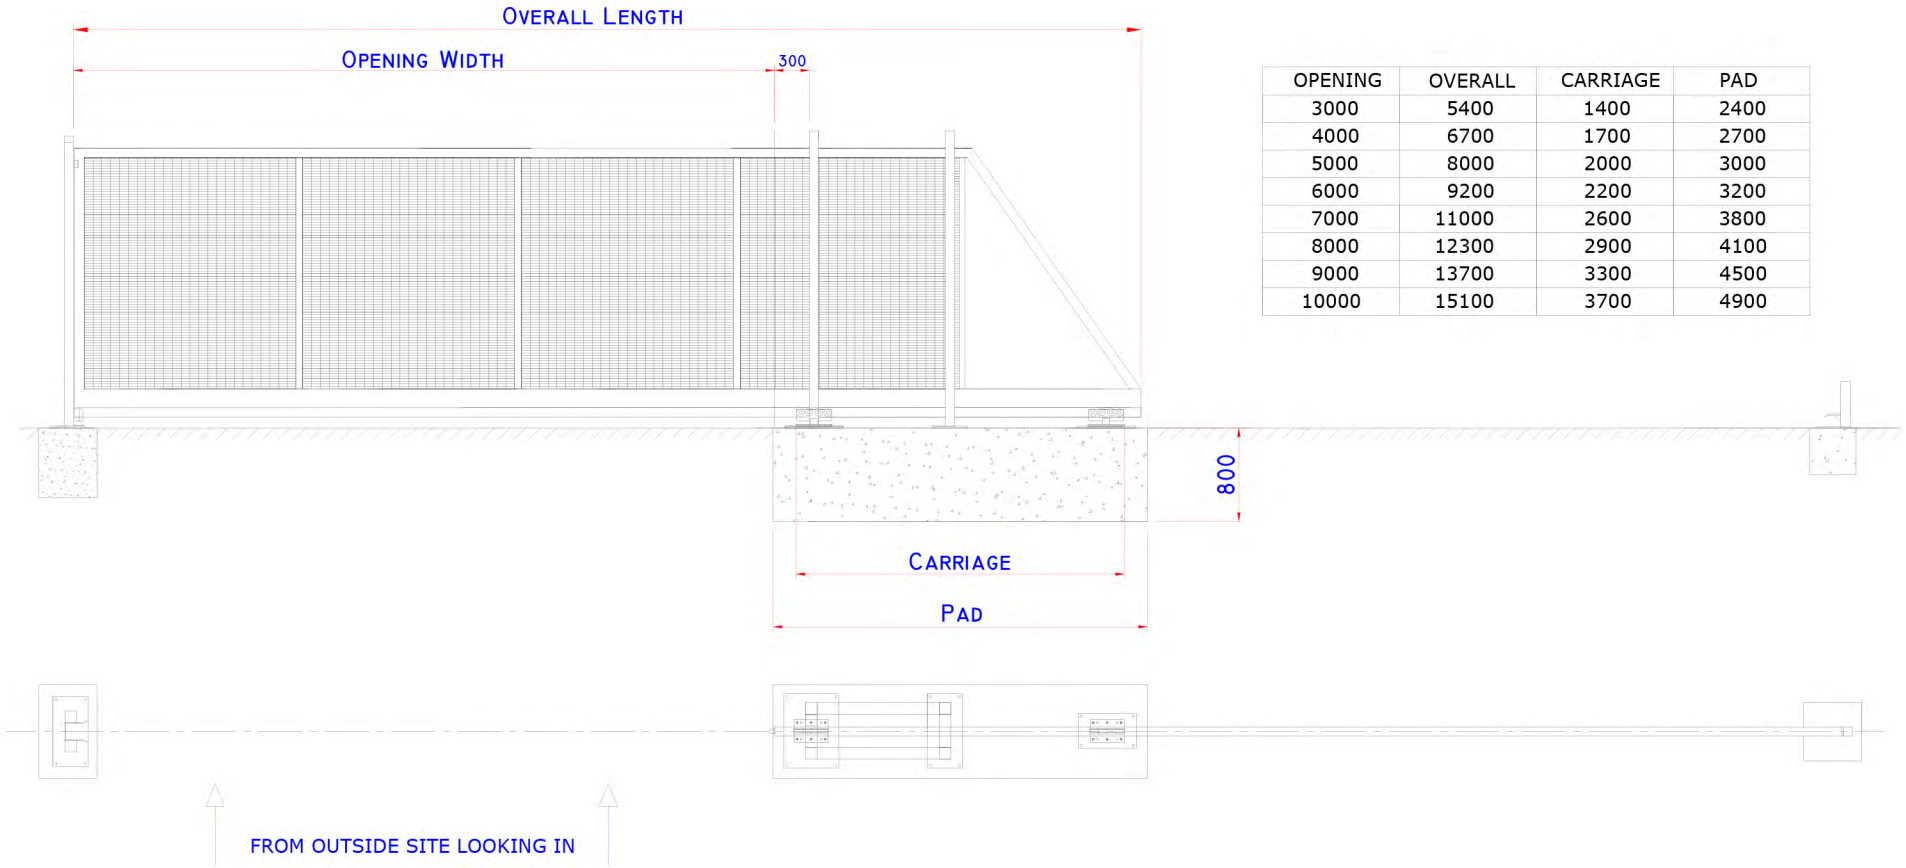

OPENING	OVERALL	CARRIAGE	PAD
3000	5400	1400	2400
4000	6700	1700	2700
5000	8000	2000	3000
6000	9200	2200	3200
7000	11000	2600	3800
8000	12300	2900	4100
9000	13700	3300	4500
10000	15100	3700	4900

Procter Fencing Systems.
Isabella Road,
Garforth
Leeds LS25 2DY
Tel. 0800 2944 177
enquiries@proctercontracts.co.uk
www.proctercontracts.co.uk

Procter Fencing Systems.
11. Pantglas Ind Est,
Bedwas
Caerphilly. CF83 8XD
Tel. 0800 2944 177
enquiries@proctercontracts.co.uk
www.proctercontracts.co.uk