COMPLETE SERVICE - FENCING, AUTOMATIC GATES AND STREET FURNITURE

PRO-GLIDE Series 20 Cantilever Balustrade Gate

PG20-CB1

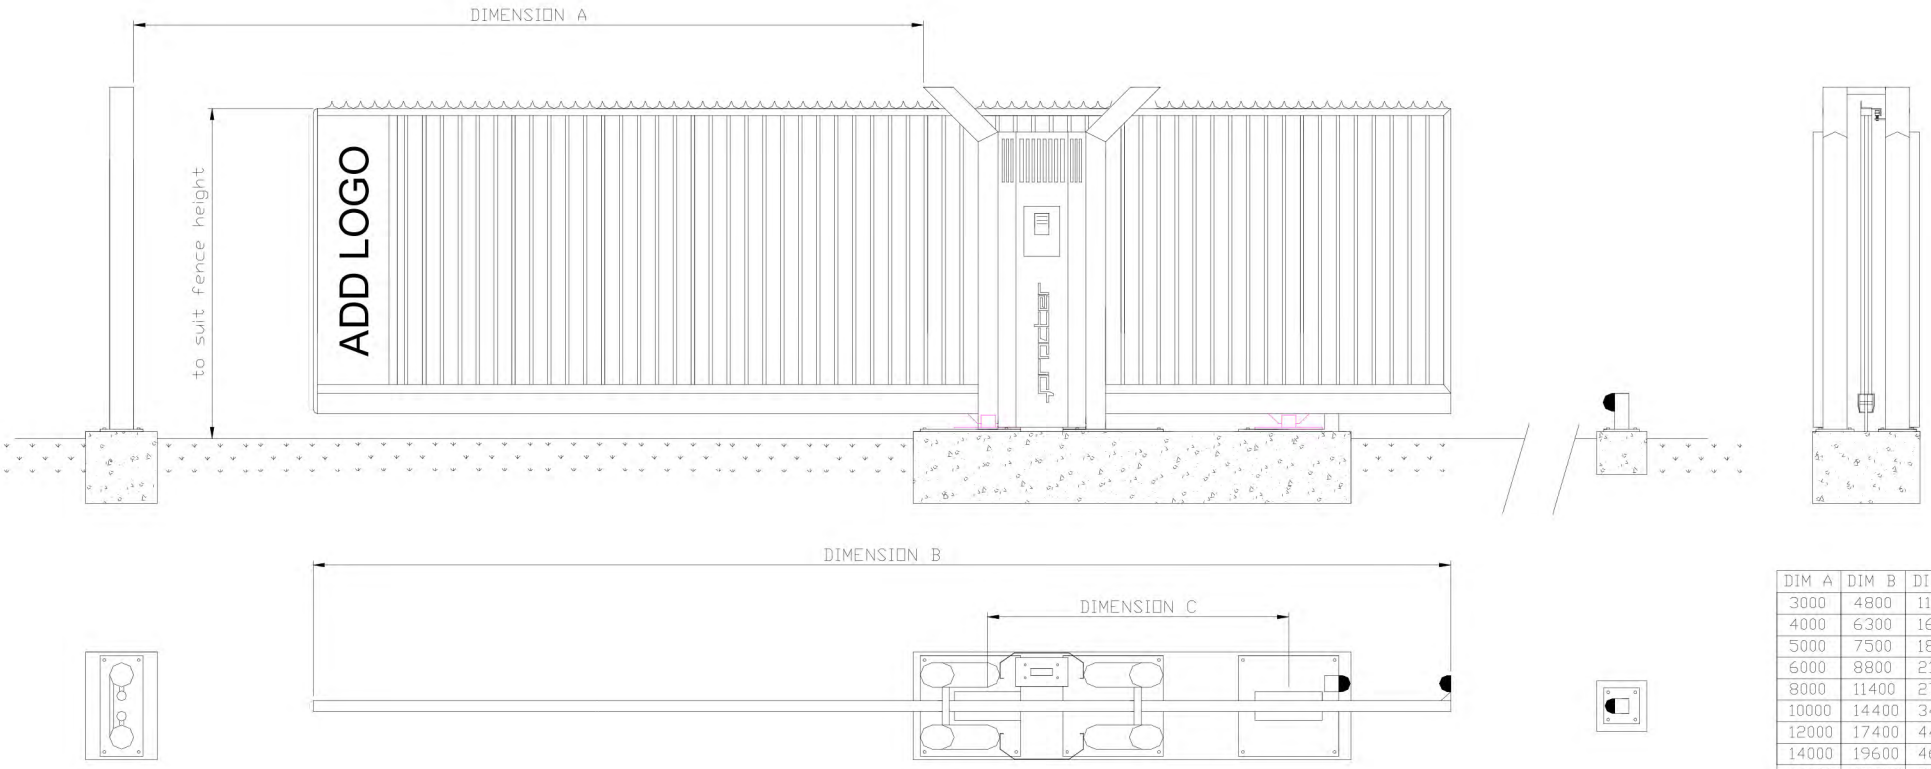

DIM A	DIM B	DIM C
3000	4800	1190
4000	6300	1600
5000	7500	1800
6000	8800	2100
8000	11400	2700
10000	14400	3470
12000	17400	4470
14000	19600	4670
16000	22200	5270

Procter Fencing Systems.
Isabella Road,
Garforth
Leeds LS25 2DY
Tel. 0800 2944 177
enquiries@proctercontracts.co.uk
www.proctercontracts.co.uk

Procter Fencing Systems.
11. Pantglas Ind Est,
Bedwas
Caerphilly. CF83 8XD
Tel. 0800 2944 177
enquiries@proctercontracts.co.uk
www.proctercontracts.co.uk

PG20-CB1